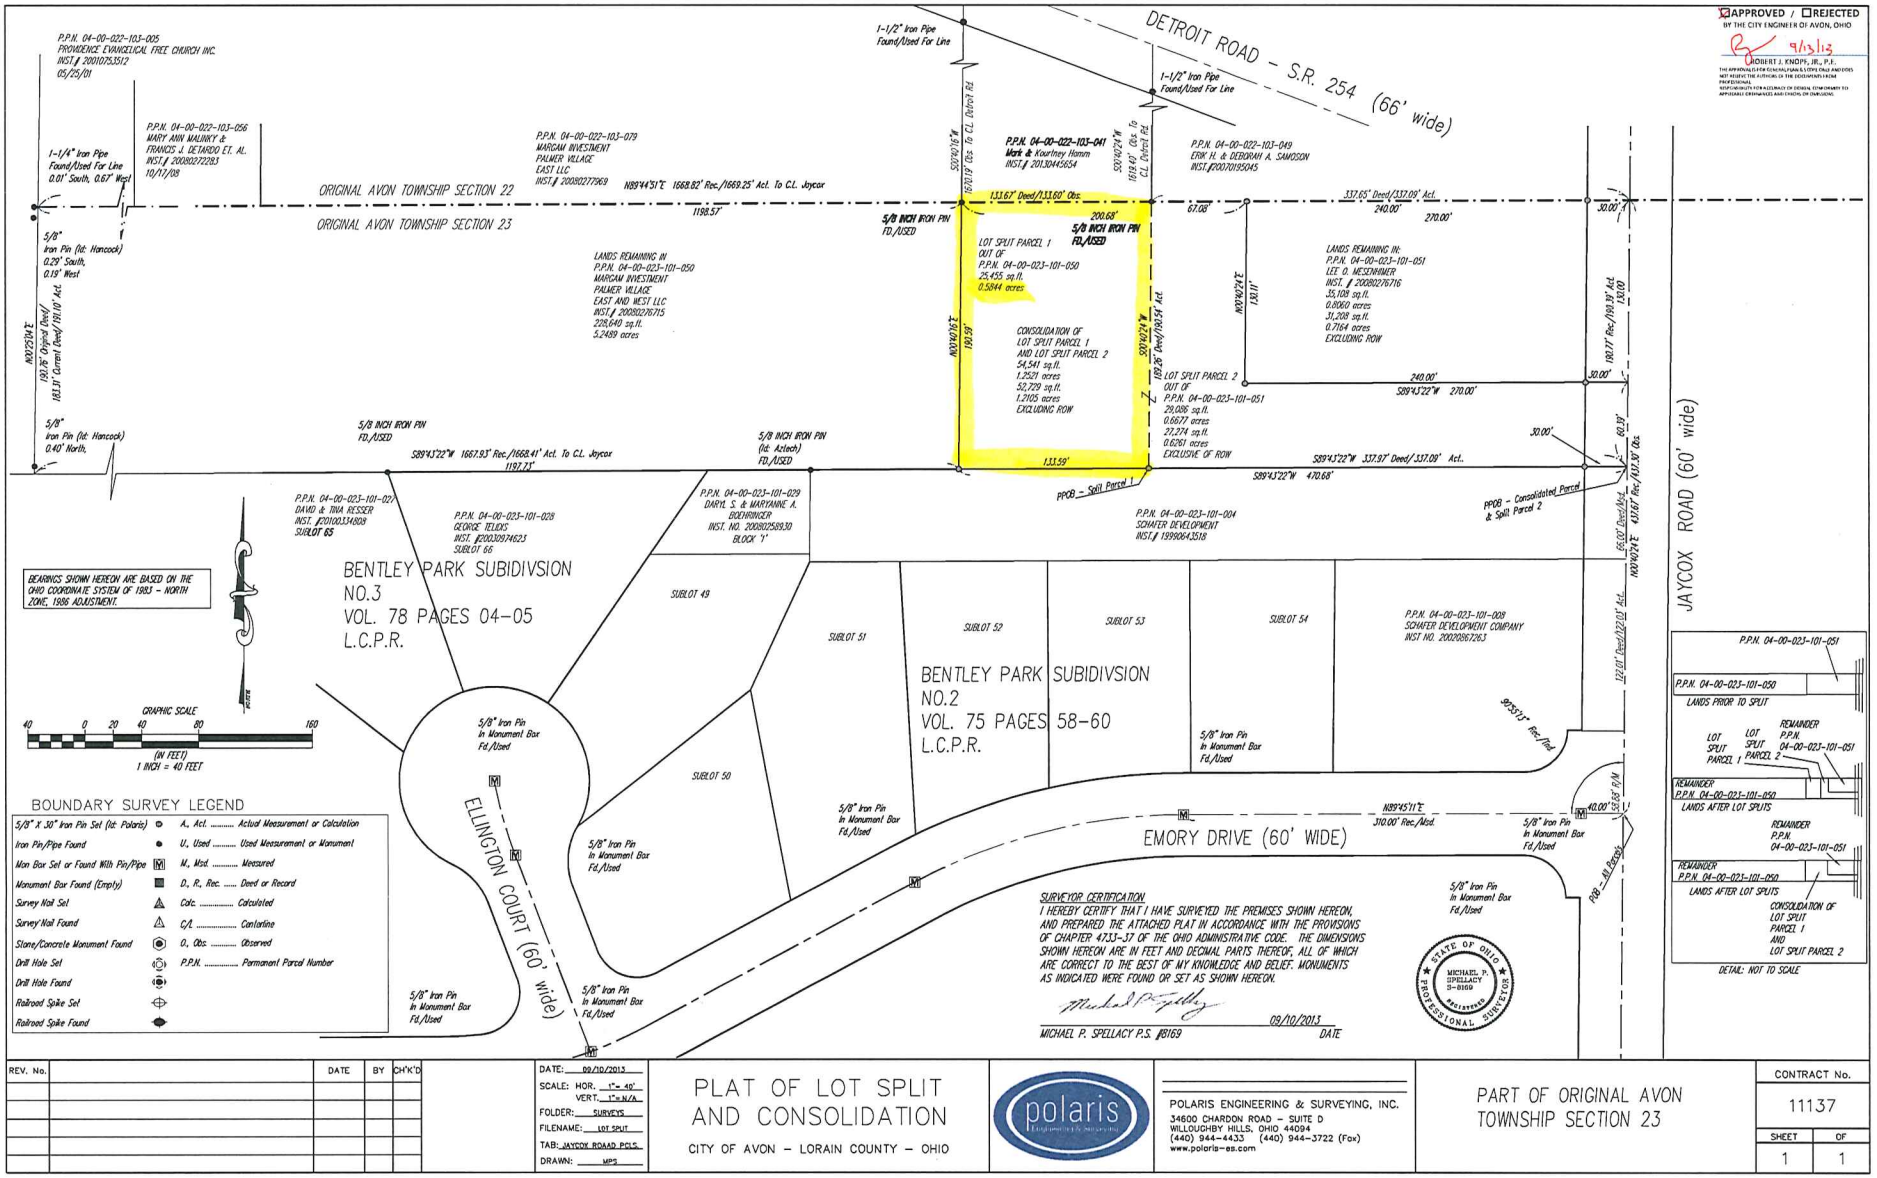


| REV. No. | | DATE | BY | CH'K'D |
|---|---|---|---|---|
| | | | | |

DATE: 09/10/2013
SCALE: HOR. 1"= 40'
VERT. 1"= N/A
FOLDER: SURVEYS
FILENAME: LOT SPLIT
TAB: JAYCOX ROAD PCLS
DRAWN: MPS

# PLAT OF LOT SPLIT AND CONSOLIDATION

CITY OF AVON - LORAIN COUNTY - OHIO

POLARIS ENGINEERING & SURVEYING, INC.
34600 CHARDON ROAD - SUITE D
WILLOUGHBY HILLS, OHIO 44094
(440) 944-4433 (440) 944-3722 (Fax)
www.polaris-es.com

PART OF ORIGINAL AVON TOWNSHIP SECTION 23

CONTRACT No. 11137

| SHEET | OF |
|---|---|
| 1 | 1 |

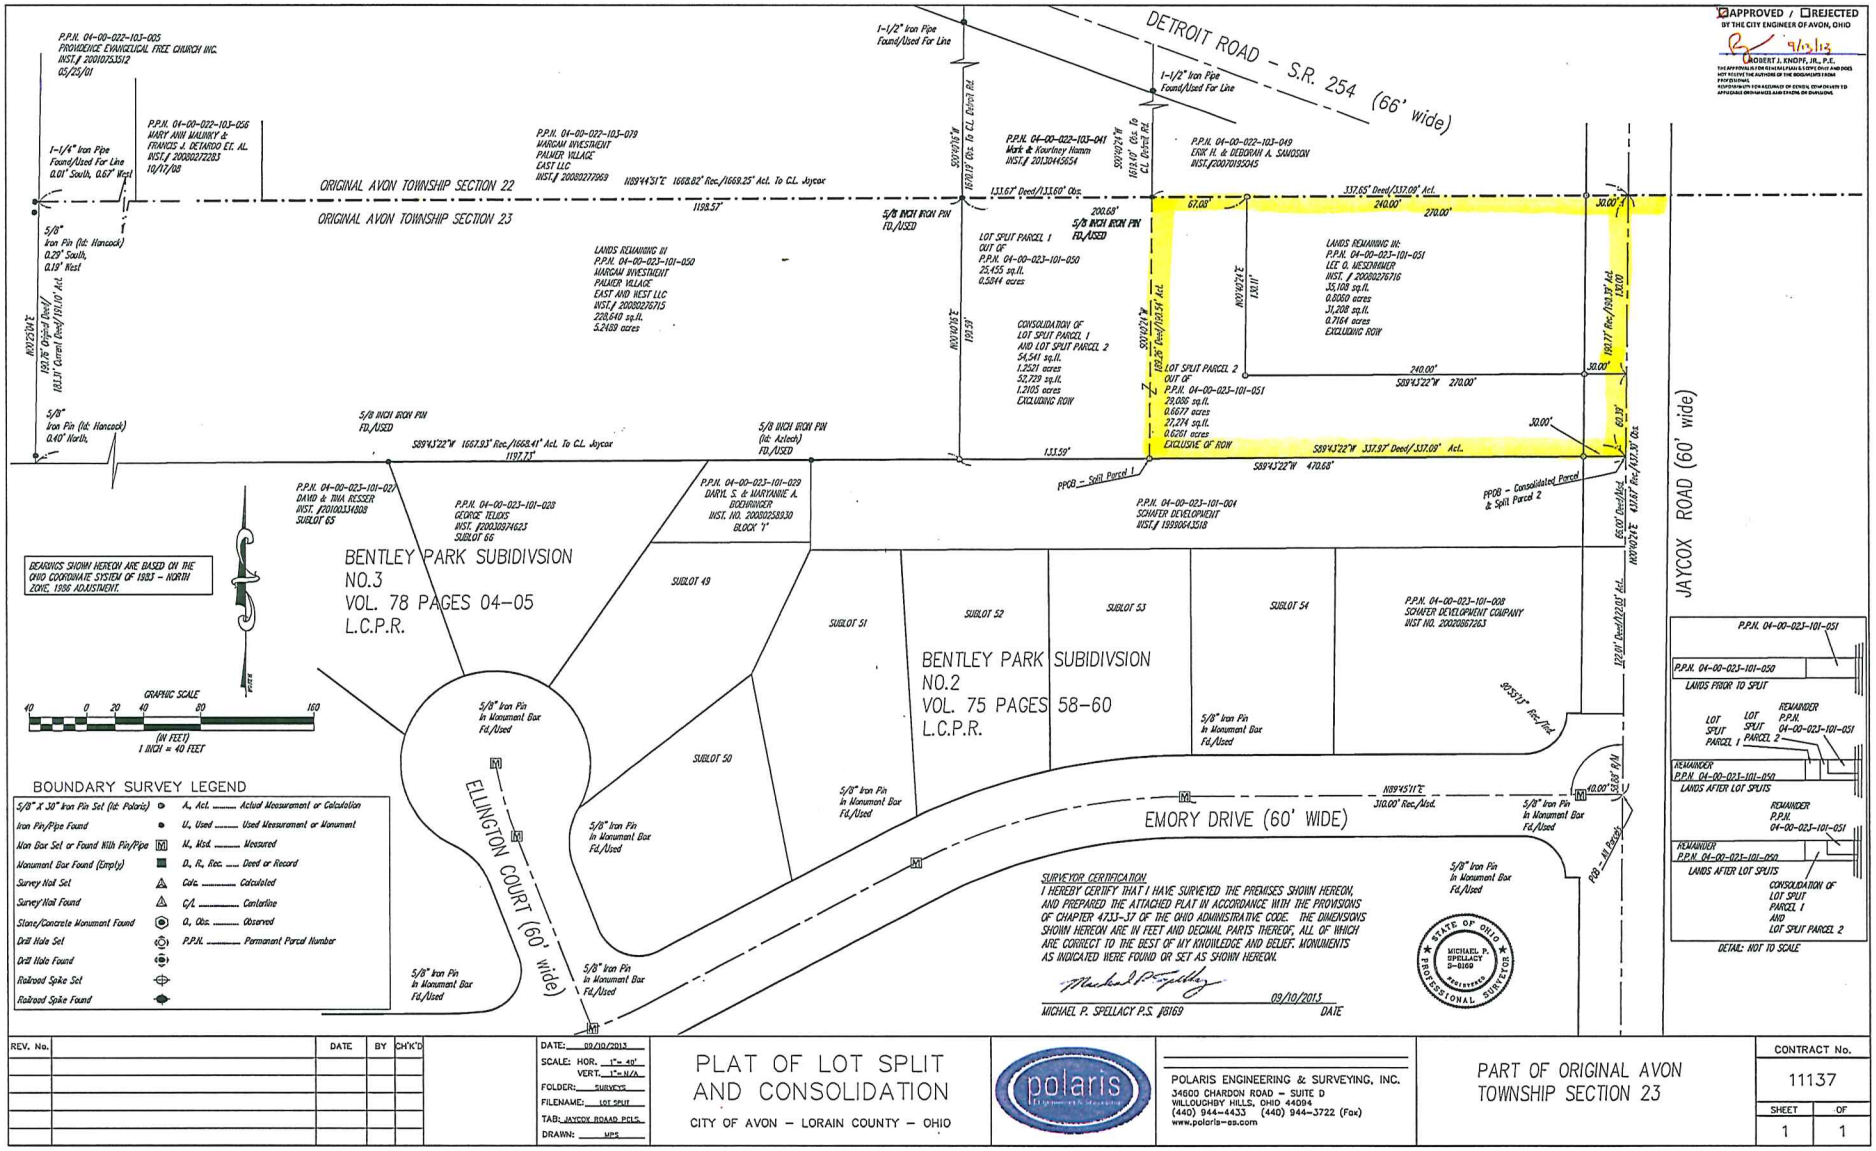


| REV. No. | | DATE | BY | CH'K'D |
|---|---|---|---|---|
| | | | | |

DATE: 09/10/2013
SCALE: HOR. 1" = 40'
VERT. 1" = N/A
FOLDER: SURVEYS
FILENAME: LOT SPLIT
TAB: JAYCOX ROAD PCLS
DRAWN: MPS

# PLAT OF LOT SPLIT AND CONSOLIDATION

CITY OF AVON - LORAIN COUNTY - OHIO

POLARIS ENGINEERING & SURVEYING, INC.
34600 CHARDON ROAD - SUITE D
WILLOUGHBY HILLS, OHIO 44094
(440) 944-4433 (440) 944-3722 (Fax)
www.polaris-es.com

## PART OF ORIGINAL AVON TOWNSHIP SECTION 23

CONTRACT No. 11137

SHEET 1 OF 1

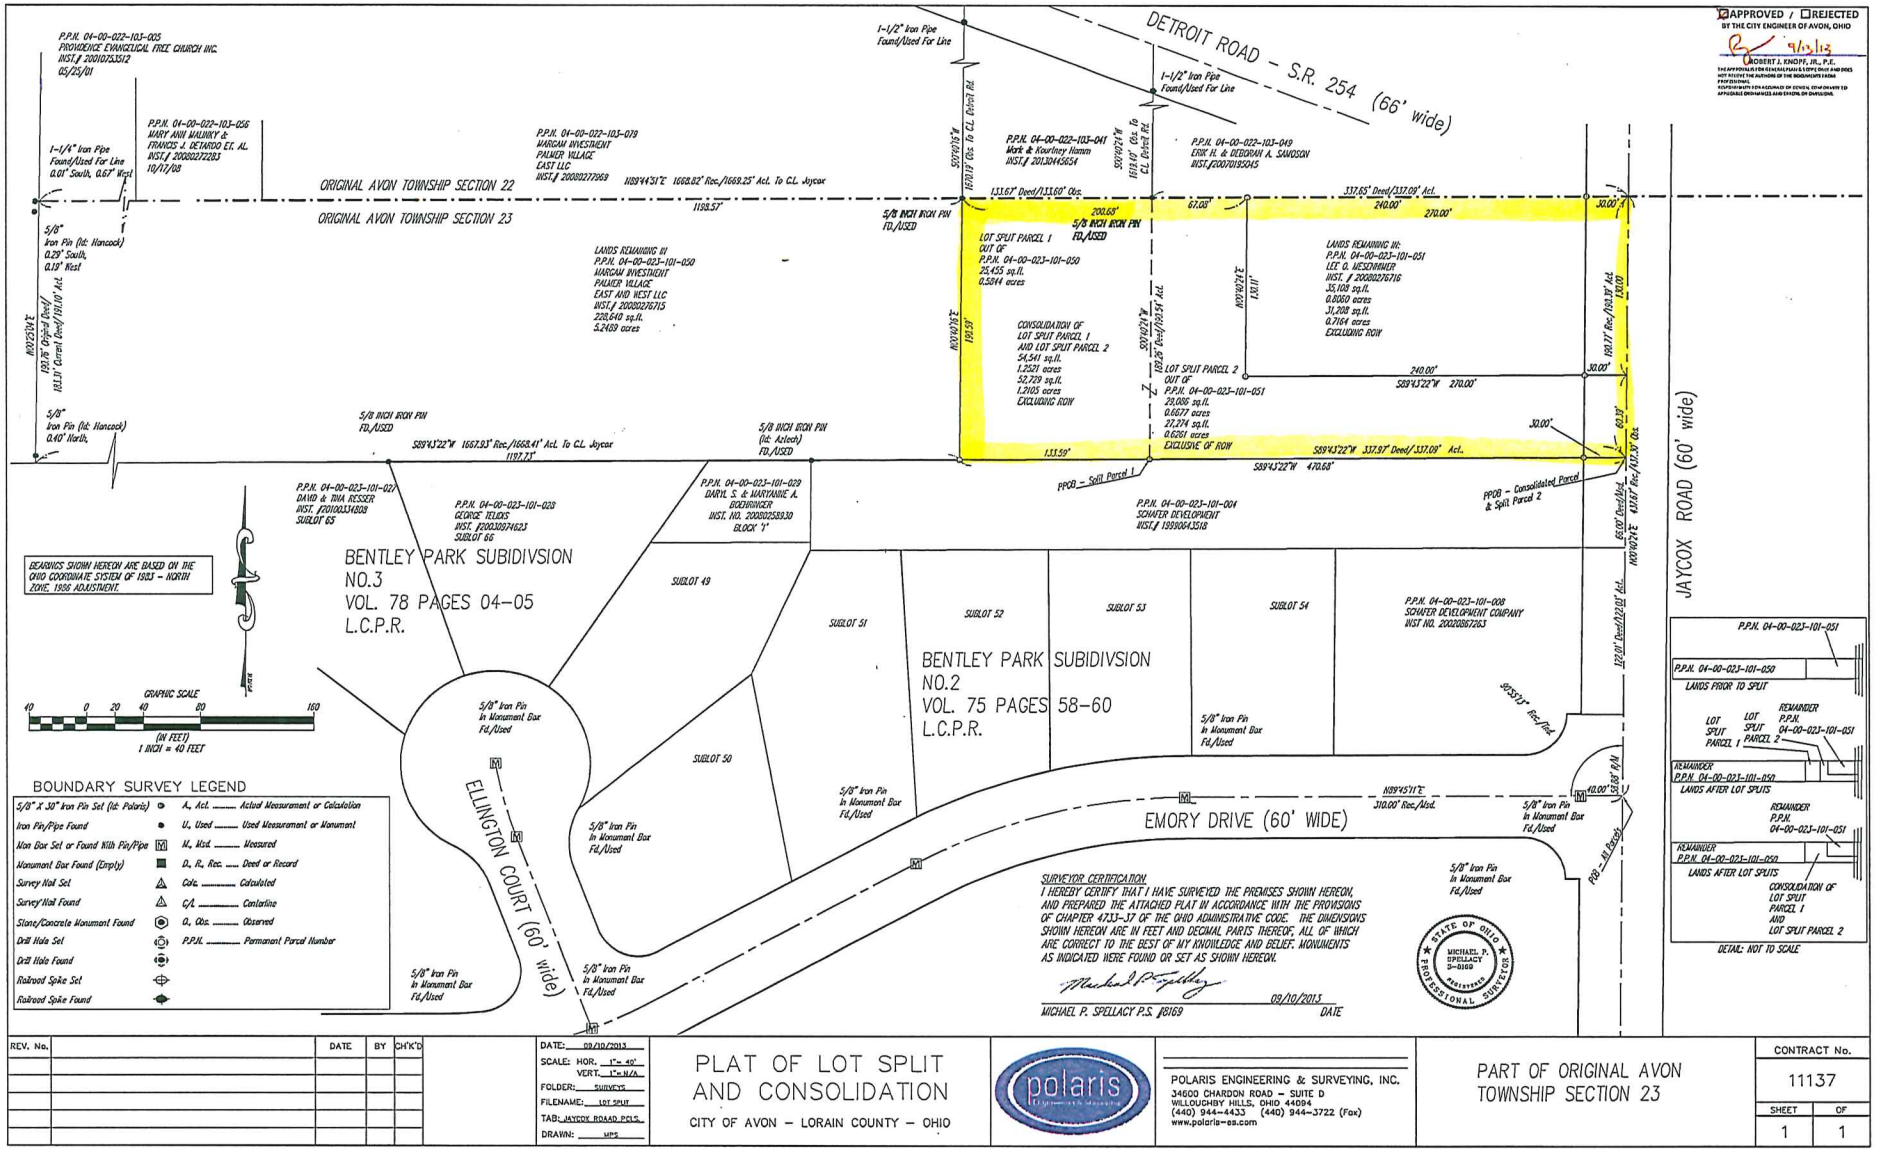


| REV. No. | | DATE | BY | CH'K'D |
|---|---|---|---|---|
| | | | | |

DATE: 09/10/2013
SCALE: HOR. 1"= 40'
VERT. 1"= N/A
FOLDER: SURVEYS
FILENAME: LOT SPLIT
TAB: JAYCOX ROAD PCLS
DRAWN: MPS

# PLAT OF LOT SPLIT AND CONSOLIDATION

CITY OF AVON - LORAIN COUNTY - OHIO

POLARIS ENGINEERING & SURVEYING, INC.
34600 CHARDON ROAD - SUITE D
WILLOUGHBY HILLS, OHIO 44094
(440) 944-4433 (440) 944-3722 (Fax)
www.polaris-es.com

PART OF ORIGINAL AVON TOWNSHIP SECTION 23

CONTRACT No. 11137

SHEET 1 OF 1