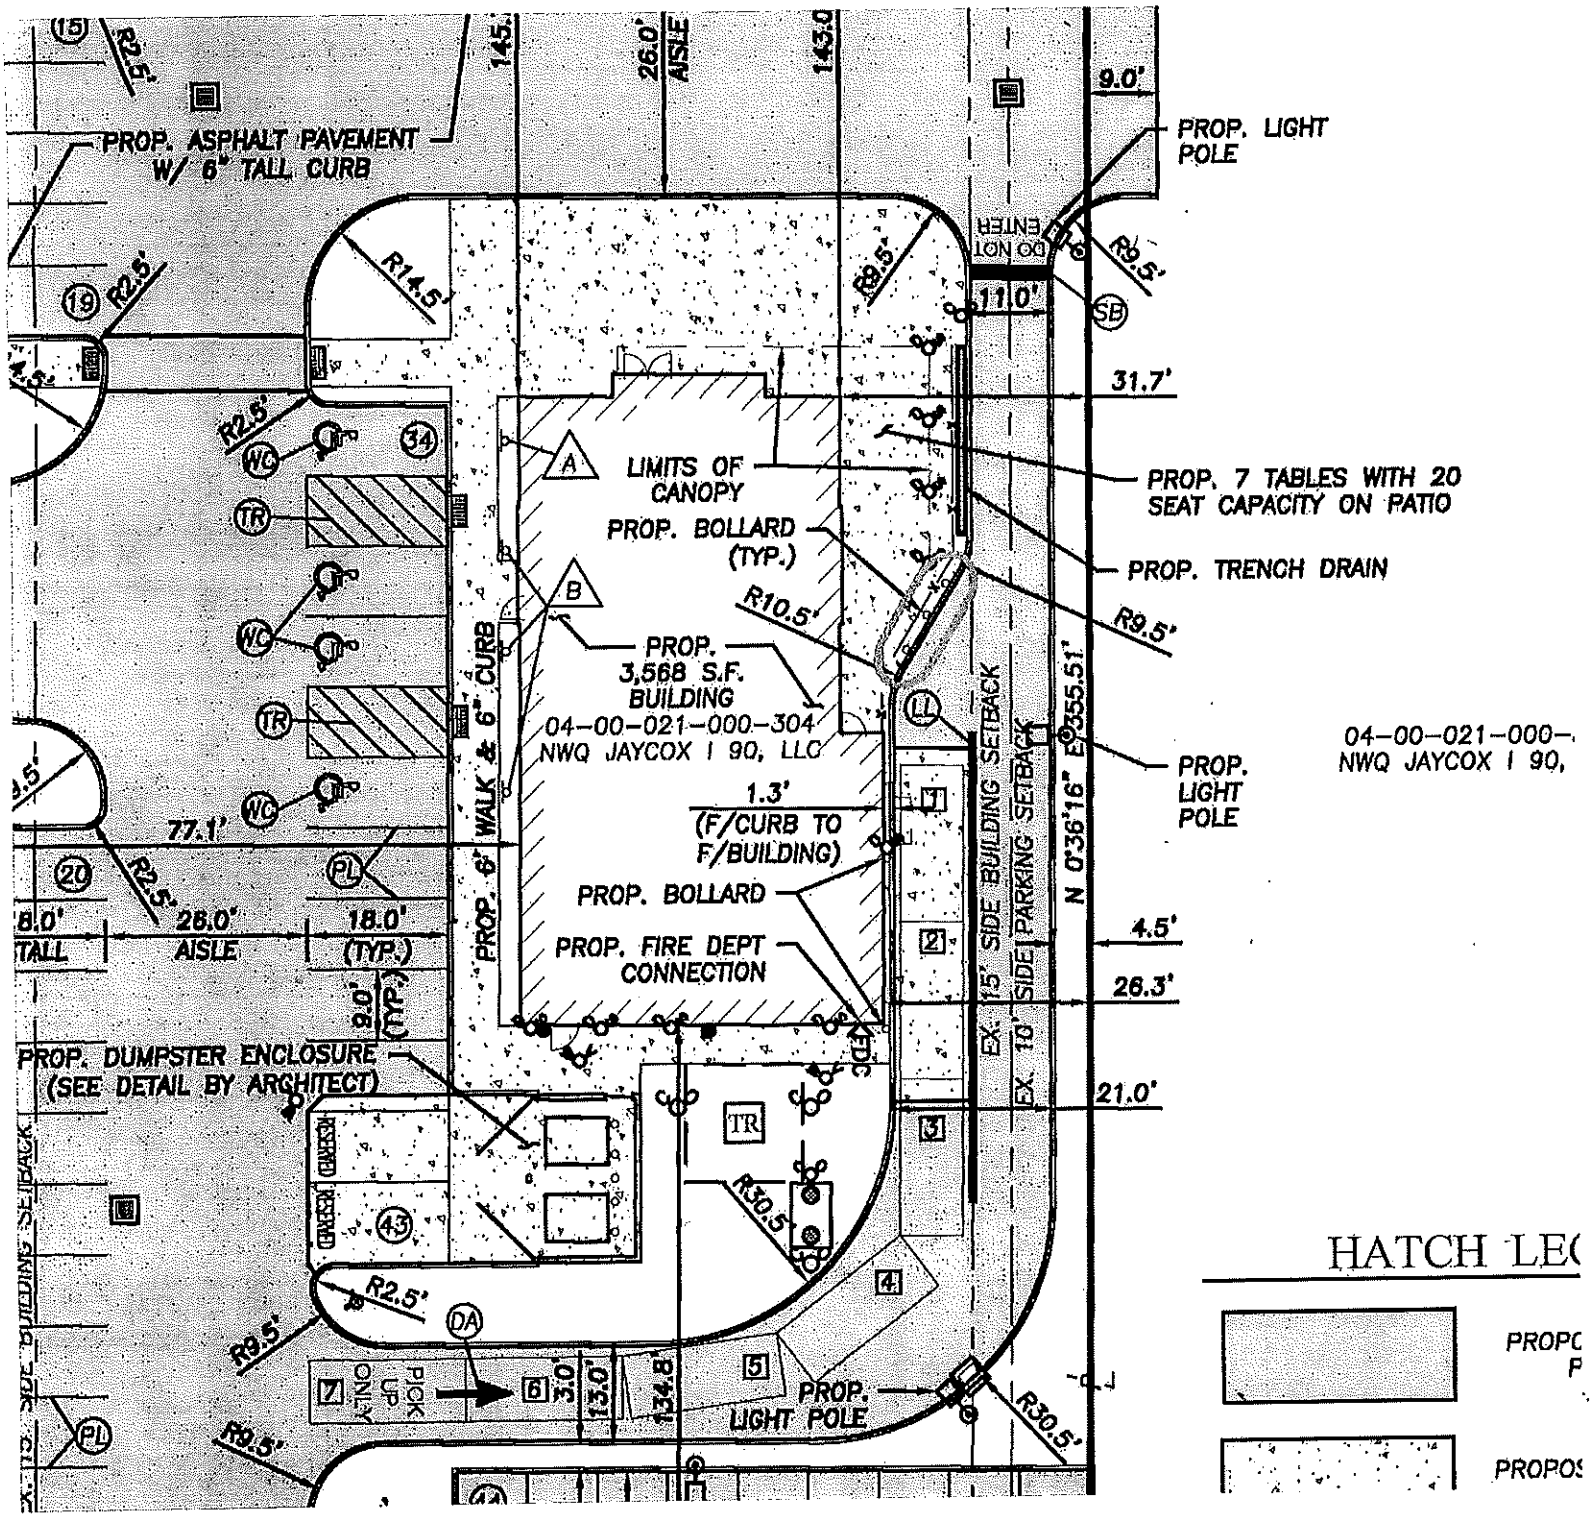EXHIBIT A TO ORDINANCE NO. 114-22